
NORTH TOWER

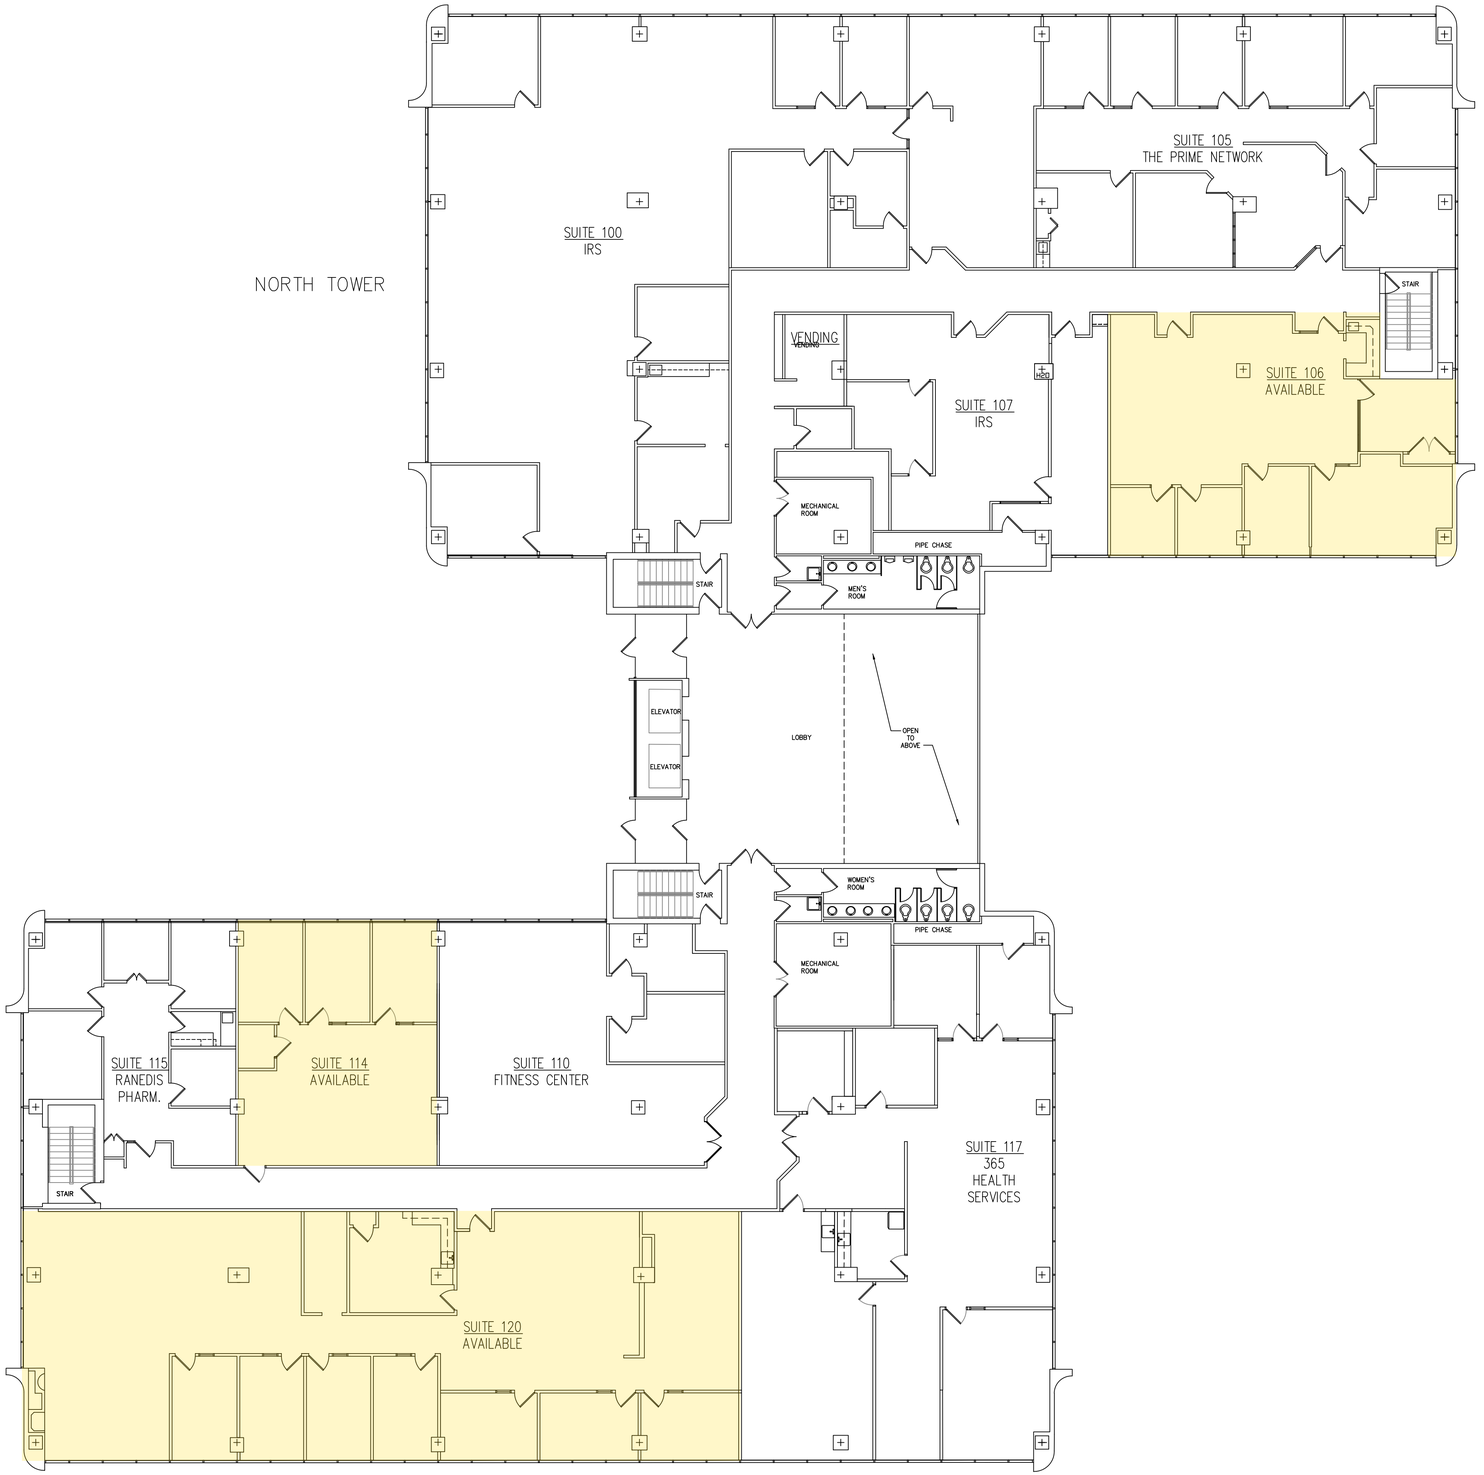

SOUTH TOWER

FLOOR PLAN
SCALE: 3/32" = 1'-0"

EXISTING CONDITIONS FOR:
FIRST FLOOR
RTCC I, 1400 N. PROVIDENCE RD.
MEDIA, PA


RHJ ASSOCIATES, PC
ARCHITECTS · PLANNERS · DESIGNERS

PAOLI, PA 610.337.4555 | MOUNT LAUREL, NJ 856.252.0040 | PHILADELPHIA, PA 215.279.5845 | WILMINGTON, DE 302.482.2269 | YORK, PA 717.845.3644

www.rhjassoc.com

DATE 04.22.2026
PROJECT NO. 2026-0322

COPYRIGHT RHJ ASSOCIATES, PC

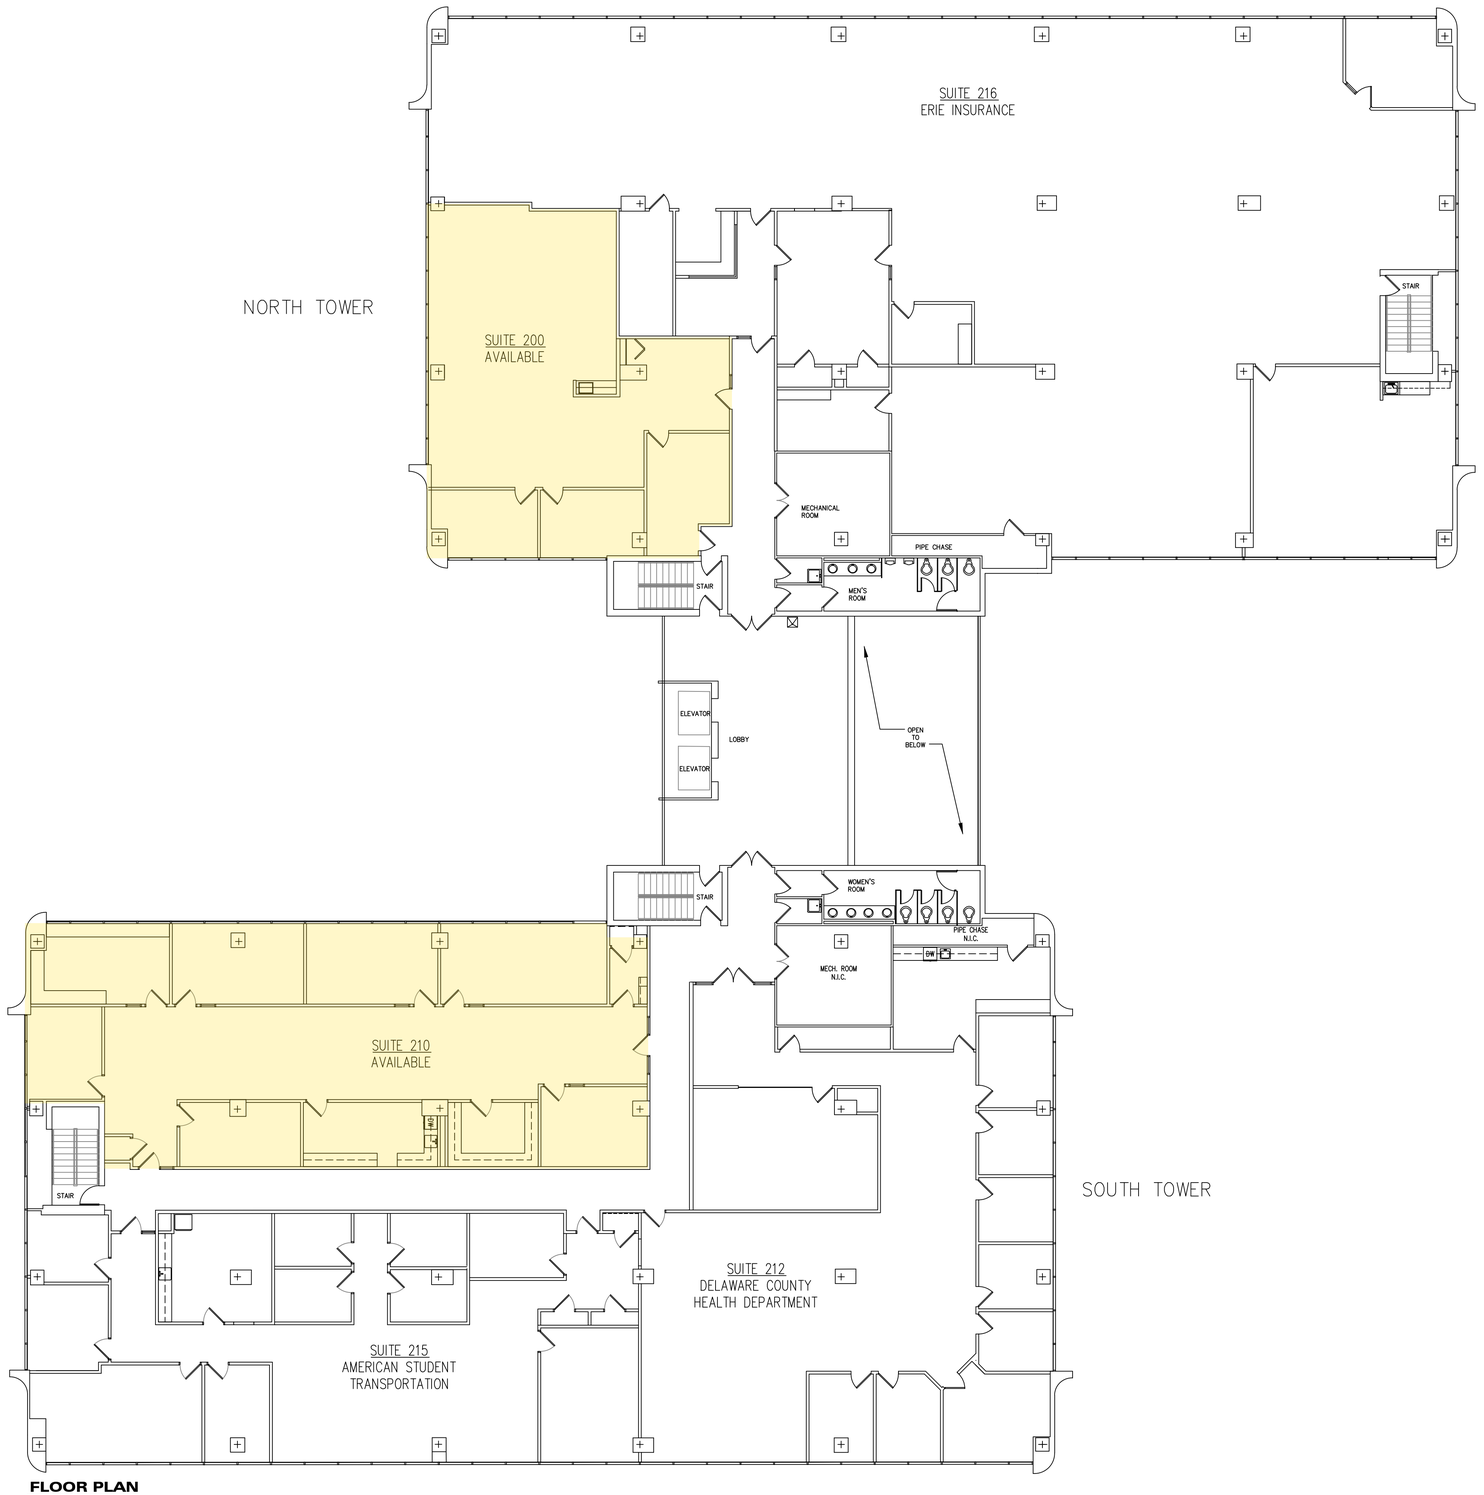

FLOOR PLAN
SCALE: 3/32" = 1'-0"

EXISTING CONDITIONS FOR:
SECOND FLOOR
RTCC I, 1400 N. PROVIDENCE RD.
MEDIA, PA

RHJ ASSOCIATES, PC
ARCHITECTS · PLANNERS · DESIGNERS


PAOLI, PA 610.337.4555 | MOUNT LAUREL, NJ 856.252.0040 | PHILADELPHIA, PA 215.279.5845 | WILMINGTON, DE 302.482.2269 | YORK, PA 717.845.3644

www.rhjassoc.com

DATE 04.22.2026
PROJECT NO. 2026-0322

COPYRIGHT RHJ ASSOCIATES, PC

NORTH TOWER

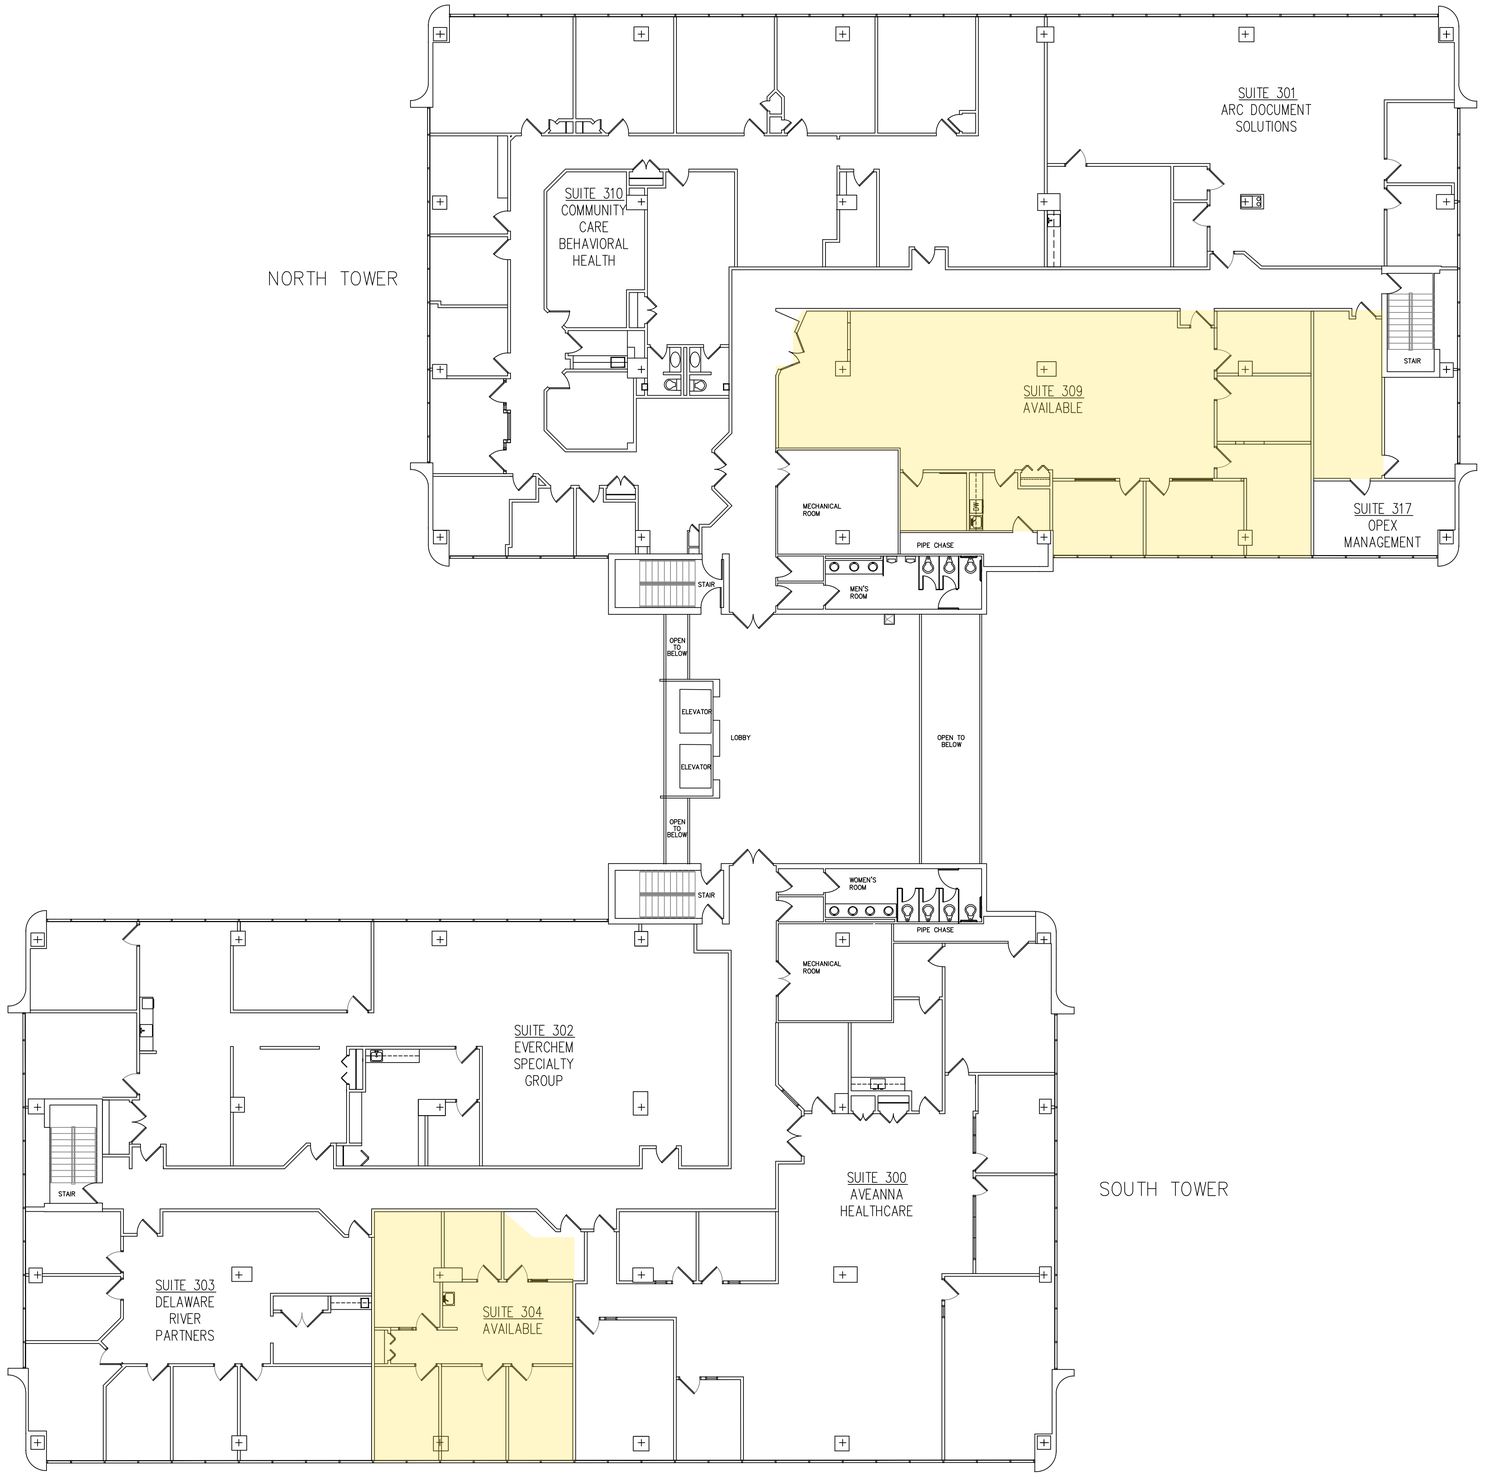

SOUTH TOWER

FLOOR PLAN
SCALE: 3/32" = 1'-0"

EXISTING CONDITIONS FOR:

THIRD FLOOR

RTCC I, 1400 N. PROVIDENCE RD.
MEDIA, PA

RHJ ASSOCIATES, PC
ARCHITECTS · PLANNERS · DESIGNERS


PAOLI, PA 610.337.4555 | MOUNT LAUREL, NJ 856.252.0040 | PHILADELPHIA, PA 215.279.5845 | WILMINGTON, DE 302.482.2269 | YORK, PA 717.845.3644

www.rhjassoc.com

DATE 04.22.2026
PROJECT NO. 2026-0322

© COPYRIGHT RHJ ASSOCIATES, PC

NORTH TOWER

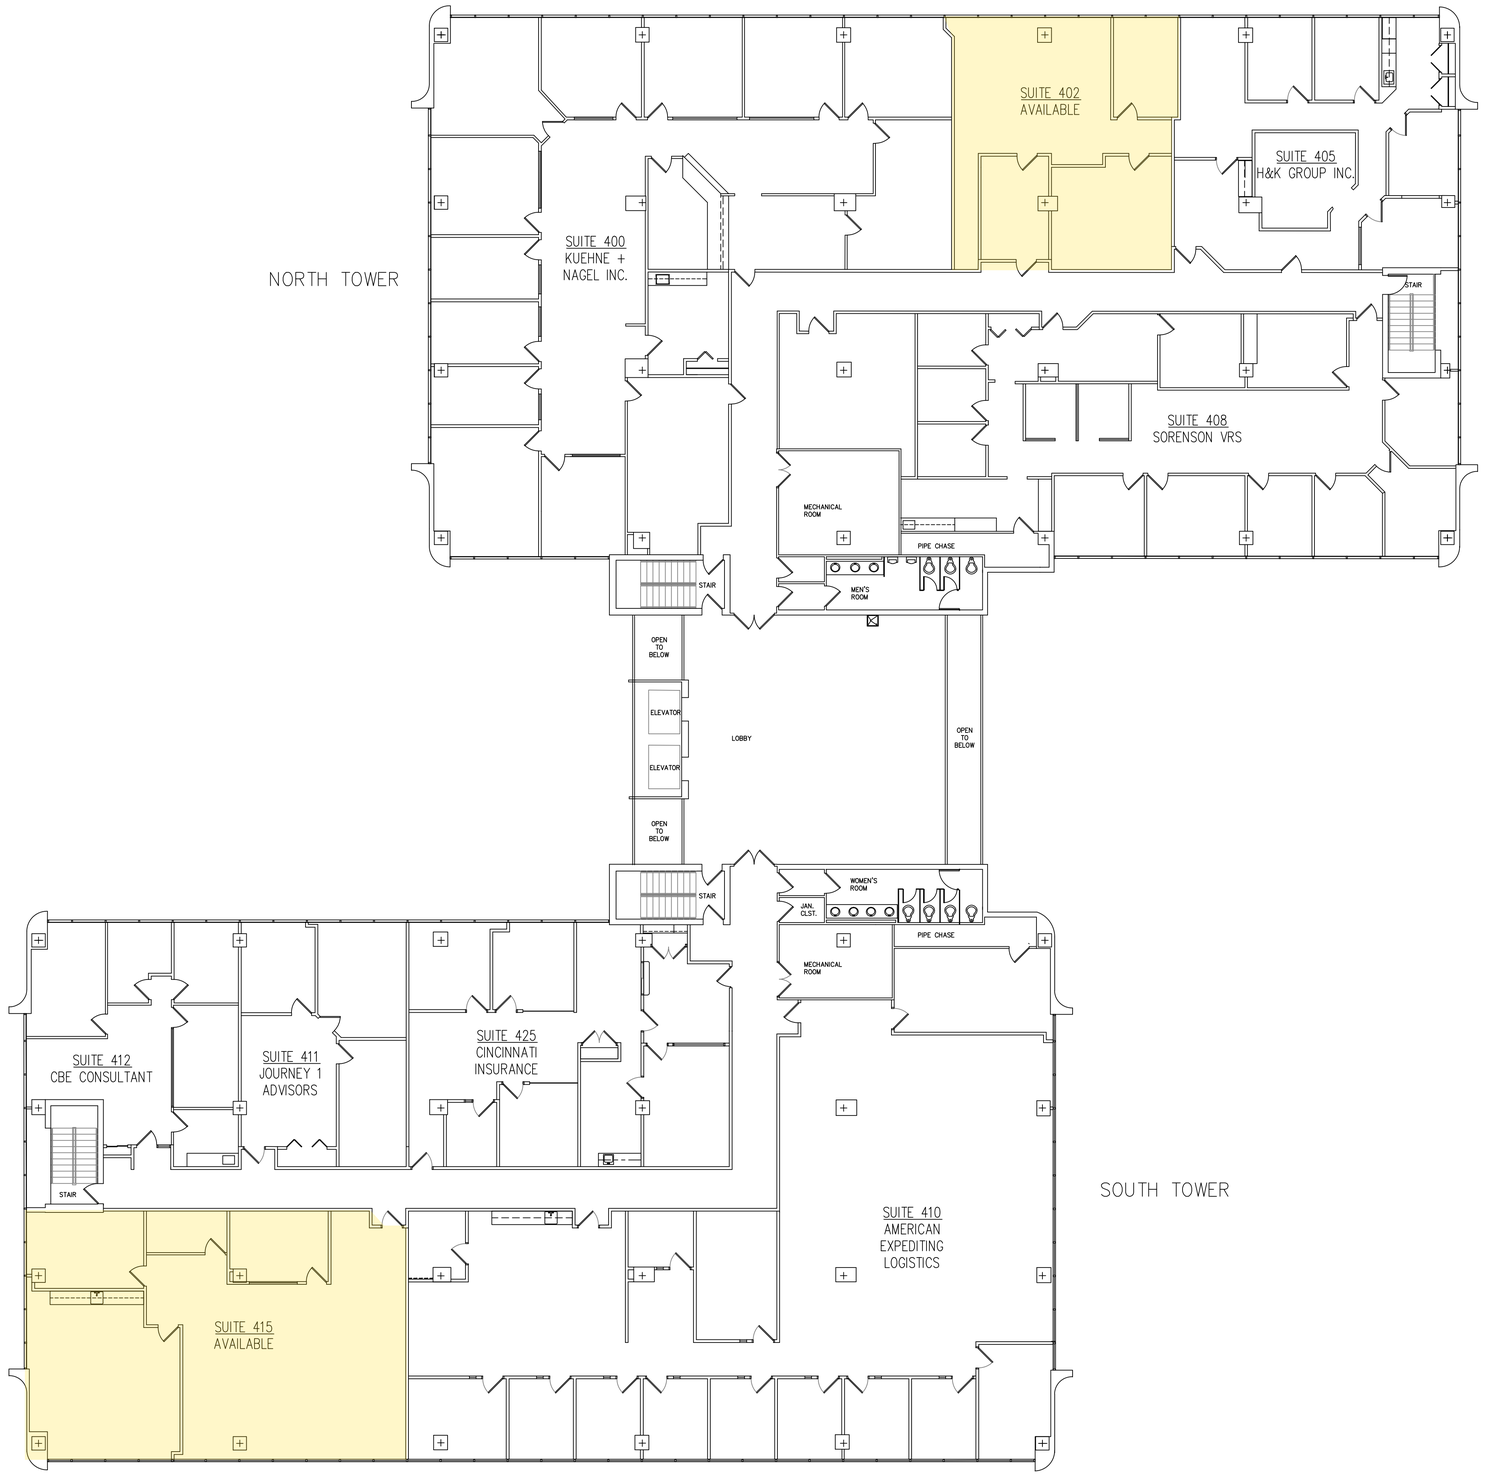

SOUTH TOWER

FLOOR PLAN
SCALE: 3/32" = 1'-0"

EXISTING CONDITIONS FOR:
FOURTH FLOOR
RTCC I, 1400 N. PROVIDENCE RD.
MEDIA, PA

RHJ ASSOCIATES, PC
ARCHITECTS · PLANNERS · DESIGNERS

PAOLI, PA 610.337.4555 | MOUNT LAUREL, NJ 856.252.0040 | PHILADELPHIA, PA 215.279.5845 | WILMINGTON, DE 302.482.2269 | YORK, PA 717.845.3644

www.rhjassoc.com

DATE 04.23.2026
PROJECT NO. 2026-0322