


KEY PLAN - THIRD FLOOR

NOT TO SCALE

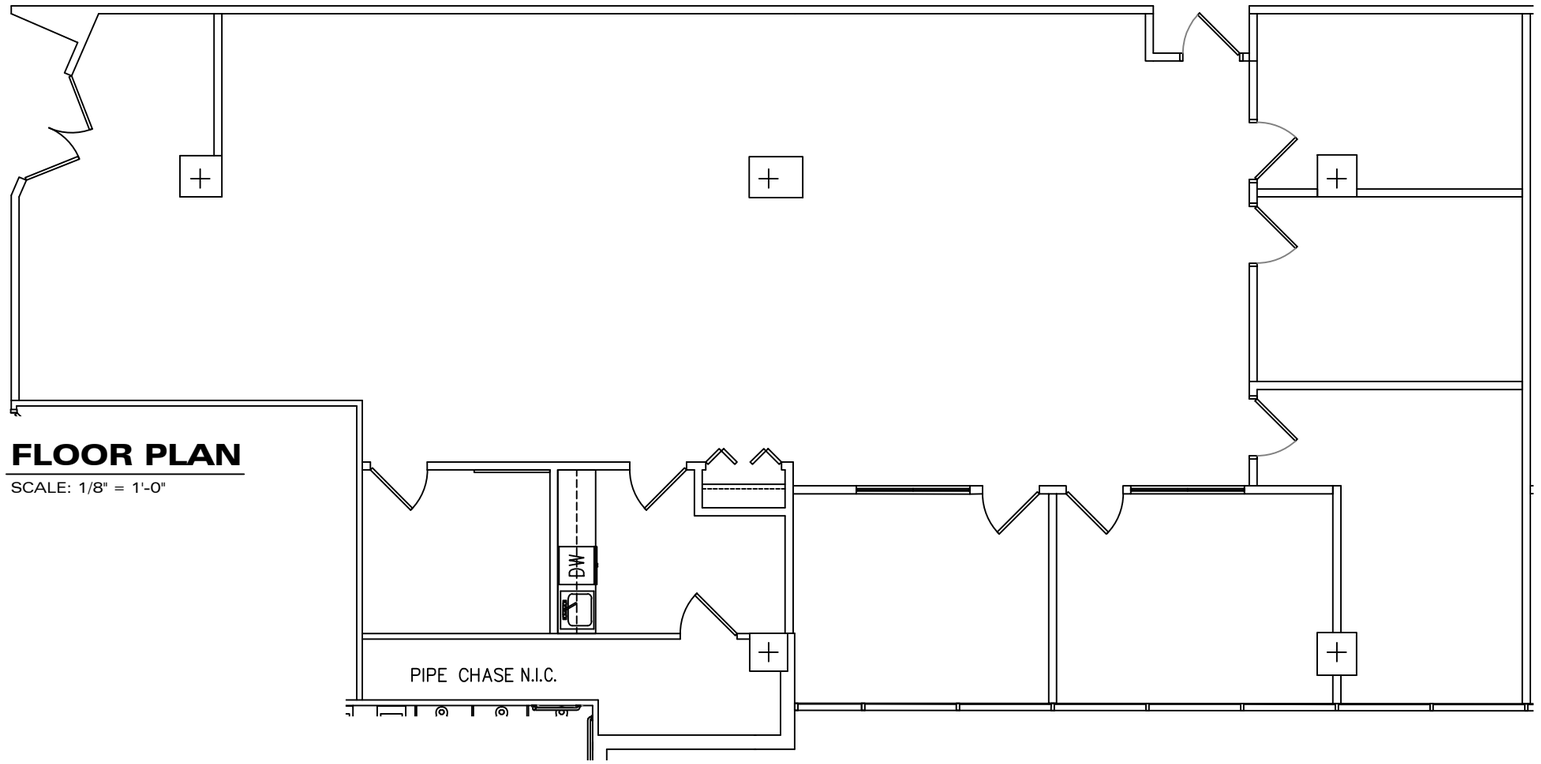

FLOOR PLAN

SCALE: 1/8" = 1'-0"

EXISTING CONDITIONS FOR:

SUITE 309

RTCC I, 1400 N. PROVIDENCE RD.
MEDIA, PA

RHJ ASSOCIATES, PC
ARCHITECTS · PLANNERS · DESIGNERS

PAOLI, PA 610.337.4555 | MOUNT LAUREL, NJ 856.252.0040 | PHILADELPHIA, PA 215.279.5845 | WILMINGTON, DE 302.482.2269 | YORK, PA 717.845.3644

www.rhjassoc.com

DATE 04.22.2026
PROJECT NO. 2026-0322

Z:\Heather Fleming\OPEX\RTCC I\RTCC I_03_BASE_20260422.dwg