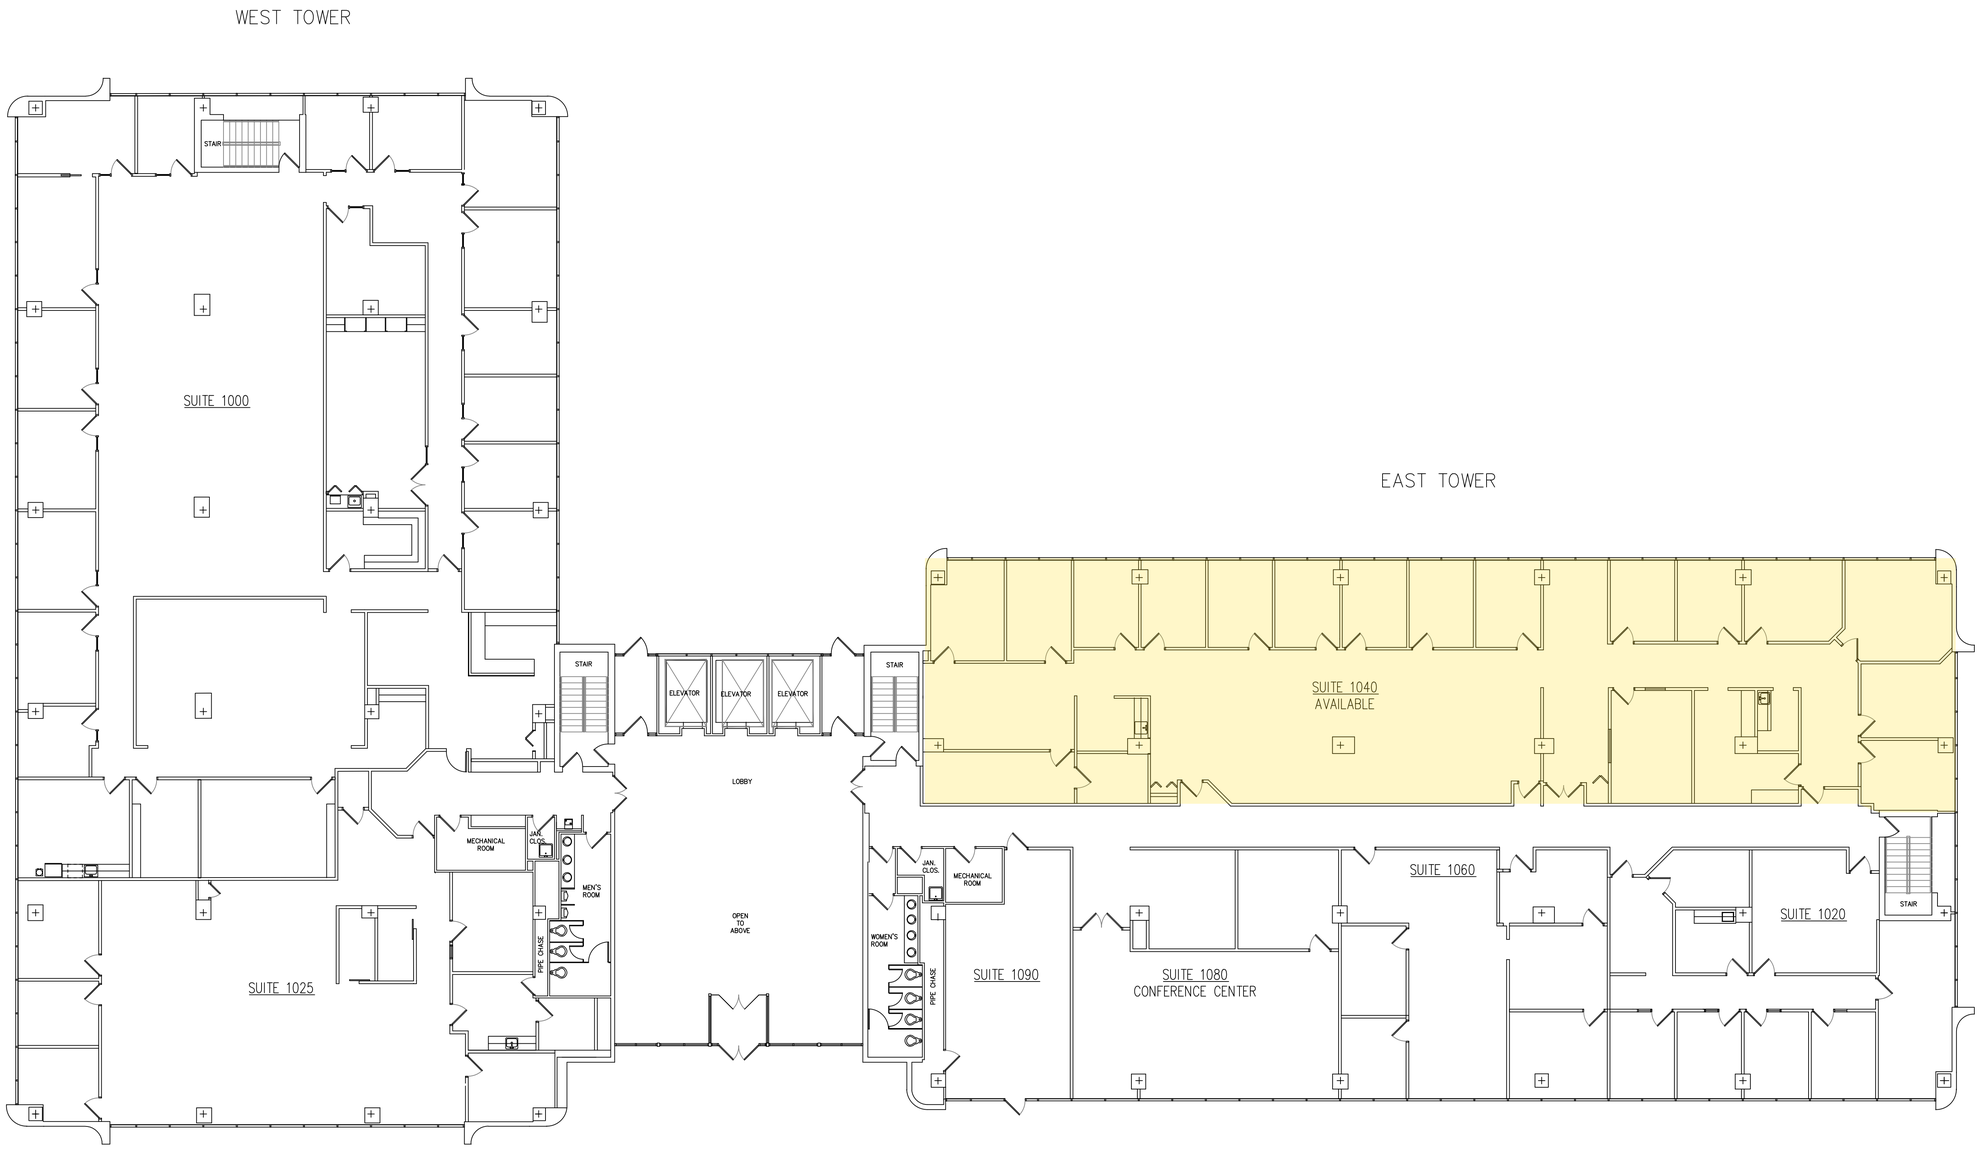


FLOOR PLAN

SCALE: 3/32" = 1'-0"

EXISTING CONDITIONS FOR:

FIRST FLOOR


RTCC II, 1400 N. PROVIDENCE RD.
MEDIA, PA

RHJ ASSOCIATES, PC
ARCHITECTS · PLANNERS · DESIGNERS

PAOLI, PA 610.337.4555 | MOUNT LAUREL, NJ 856.252.0040 | PHILADELPHIA, PA 215.279.5845 | WILMINGTON, DE 302.482.2269 | YORK, PA 717.845.3644

www.rhjassoc.com

DATE 04.27.2026
PROJECT NO. 2026-0323

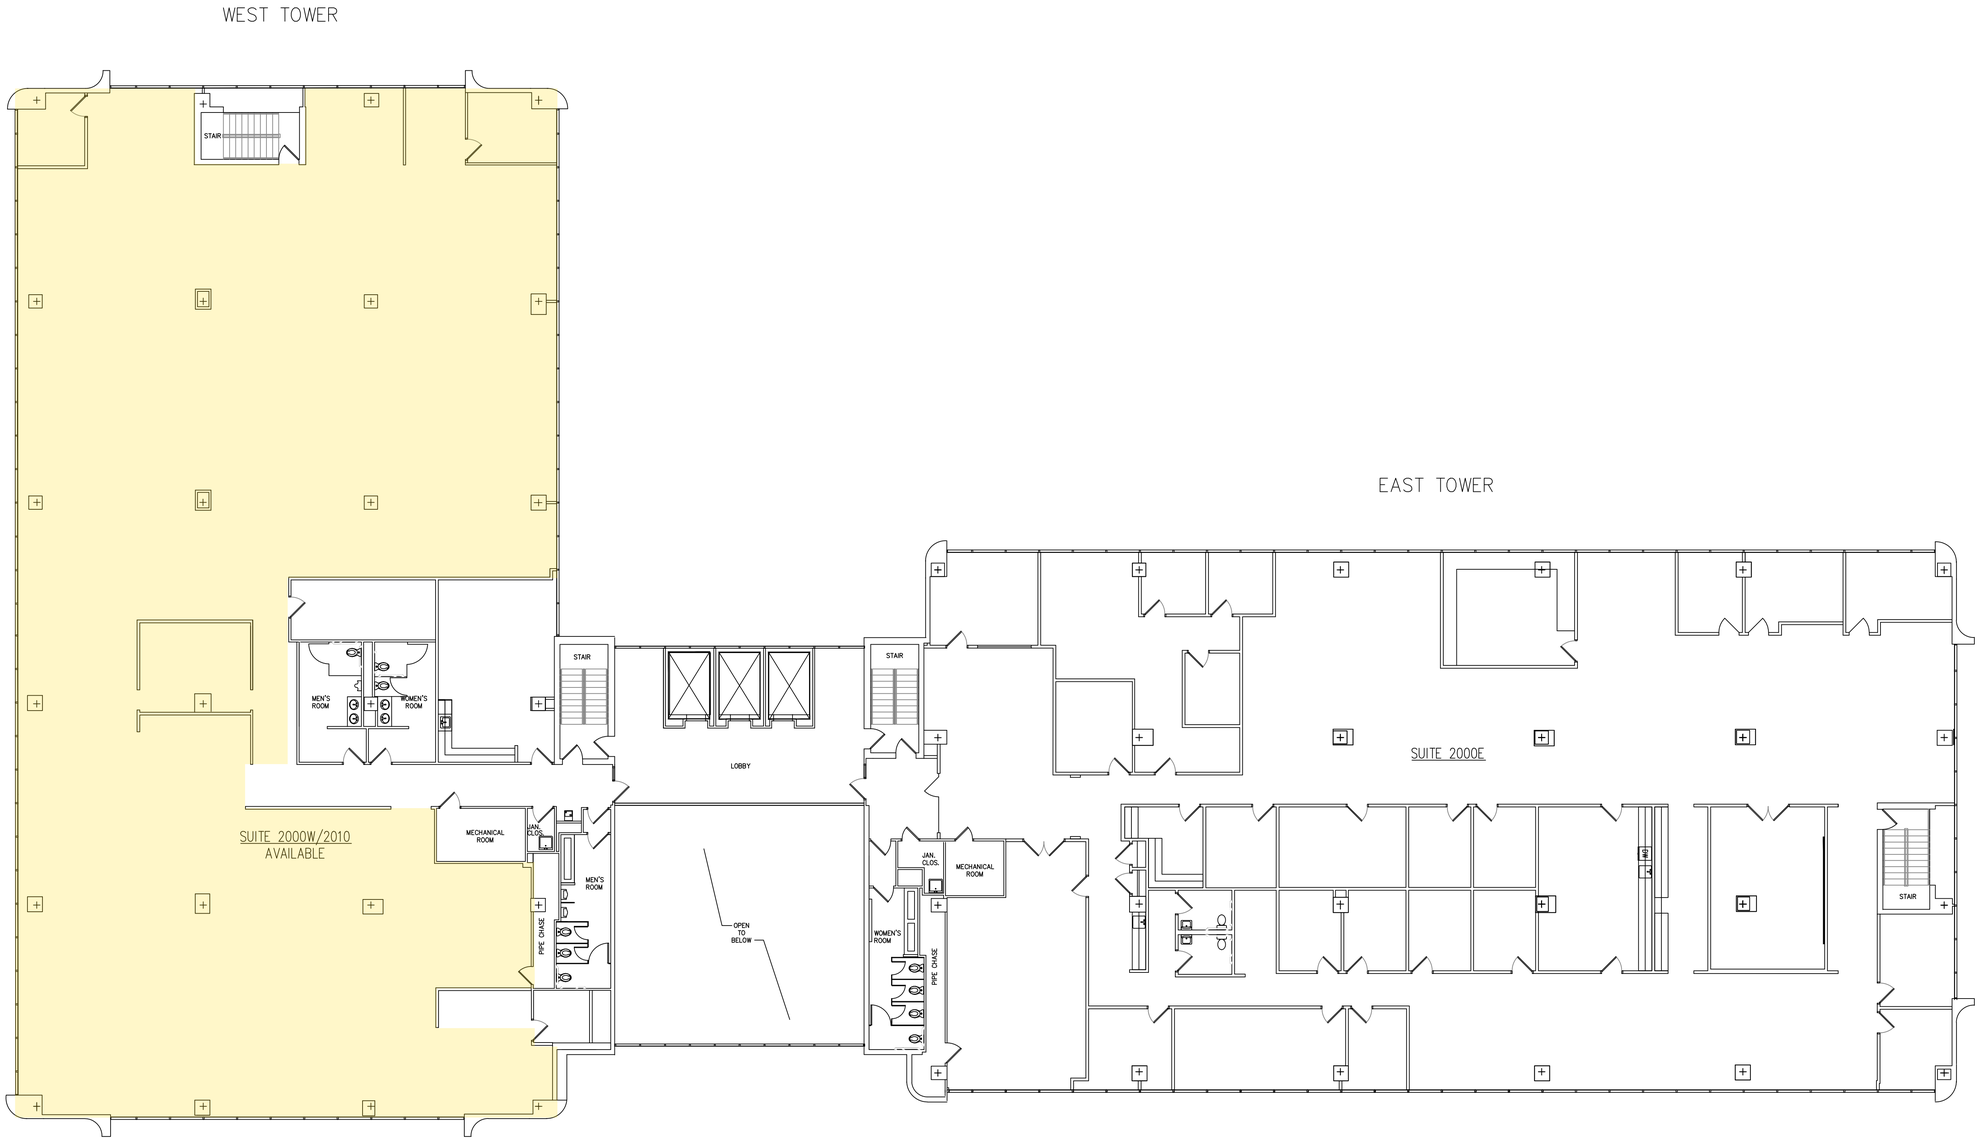

FLOOR PLAN
SCALE: 3/32" = 1'-0"


EXISTING CONDITIONS FOR:
SECOND FLOOR
RTCC II, 1400 N. PROVIDENCE RD.
MEDIA, PA

RHJ ASSOCIATES, PC
ARCHITECTS · PLANNERS · DESIGNERS

PAOLI, PA 610.337.4555 | MOUNT LAUREL, NJ 856.252.0040 | PHILADELPHIA, PA 215.279.5845 | WILMINGTON, DE 302.482.2269 | YORK, PA 717.845.3644

www.rhjassoc.com

DATE 04.27.2026
PROJECT NO. 2026-03023

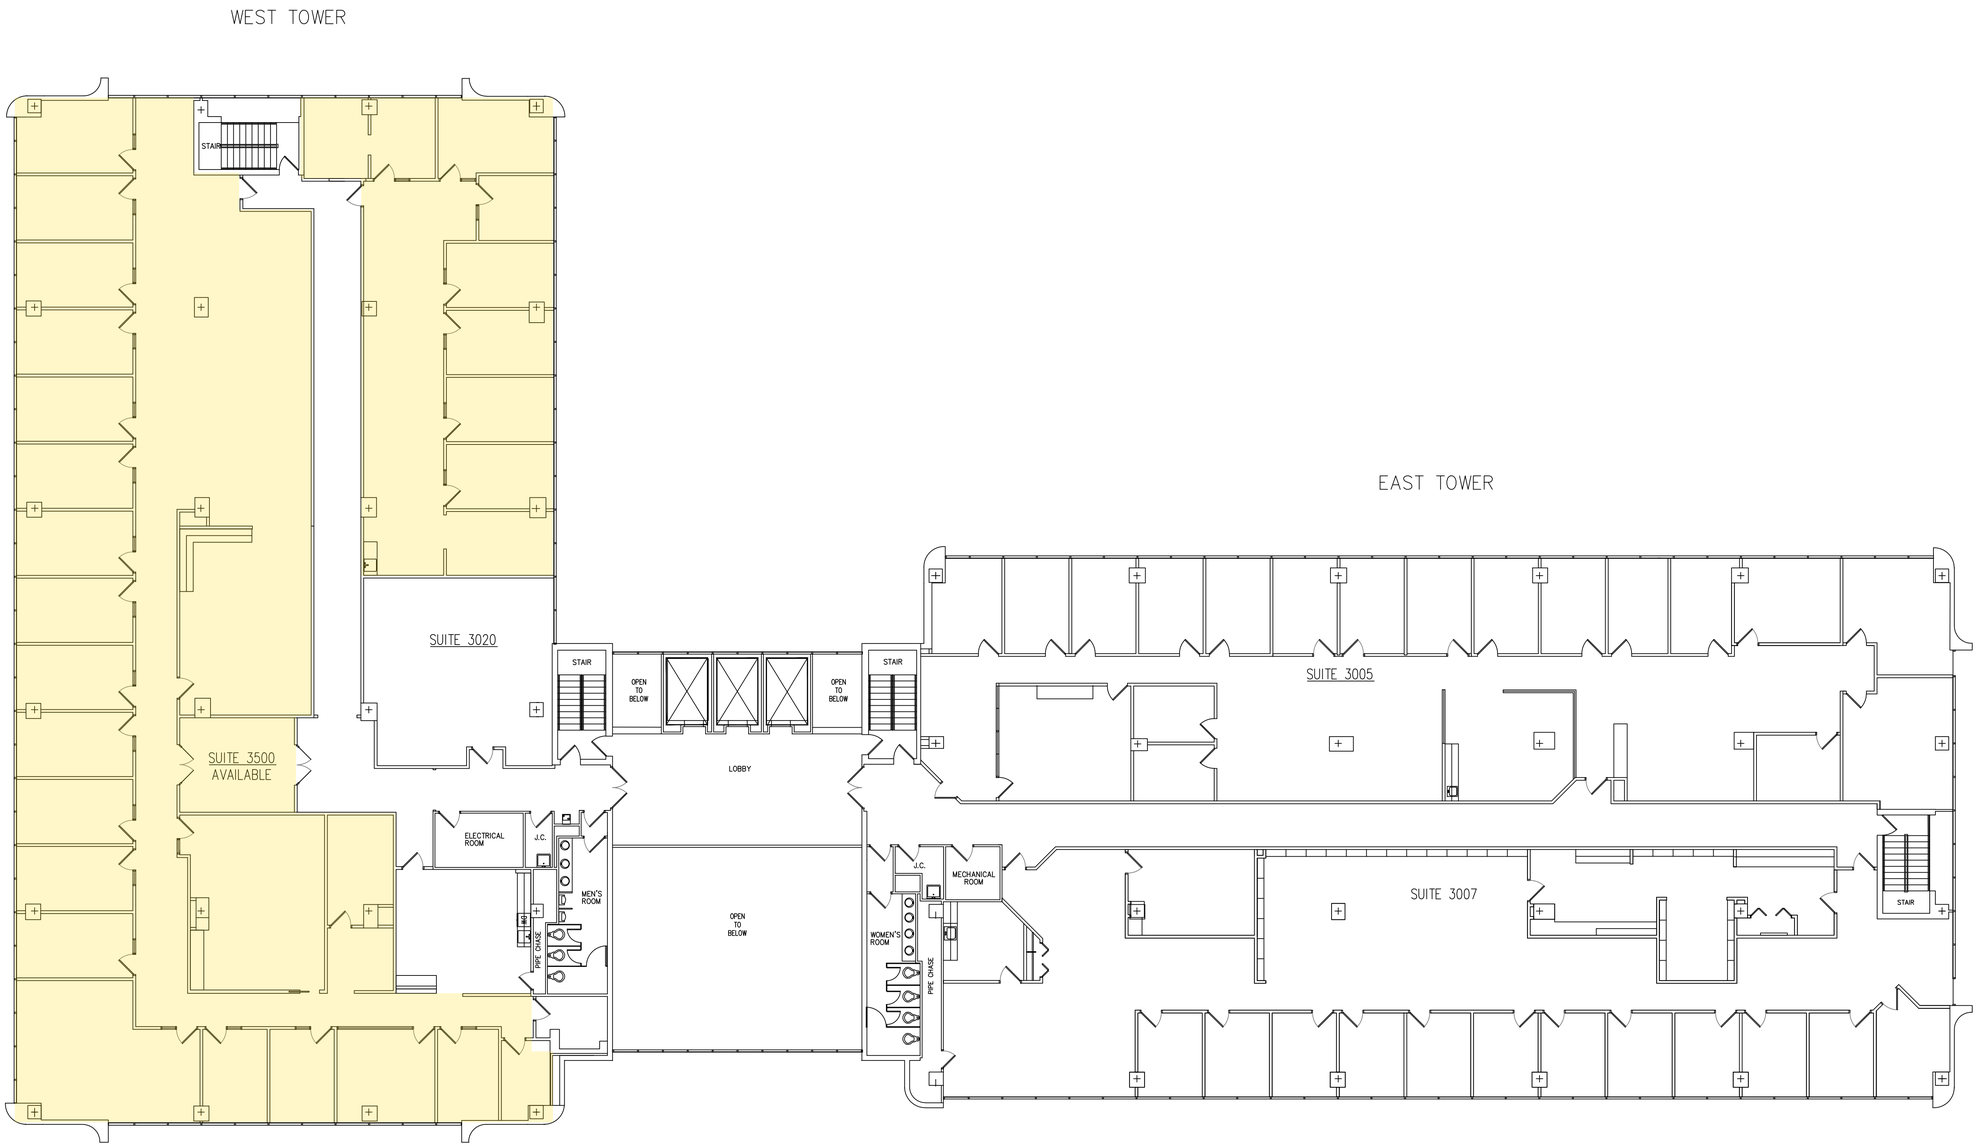

FLOOR PLAN

SCALE: 3/32" = 1'-0"

EXISTING CONDITIONS FOR:

THIRD FLOOR

RTCC II, 1400 N. PROVIDENCE RD.
MEDIA, PA

RHJ ASSOCIATES, PC
ARCHITECTS · PLANNERS · DESIGNERS


PAOLI, PA 610.337.4555 | MOUNT LAUREL, NJ 856.252.0040 | PHILADELPHIA, PA 215.279.5845 | WILMINGTON, DE 302.482.2269 | YORK, PA 717.845.3644

www.rhjassoc.com

DATE 04.27.2026
PROJECT NO. 2026-0323

WEST TOWER

EAST TOWER

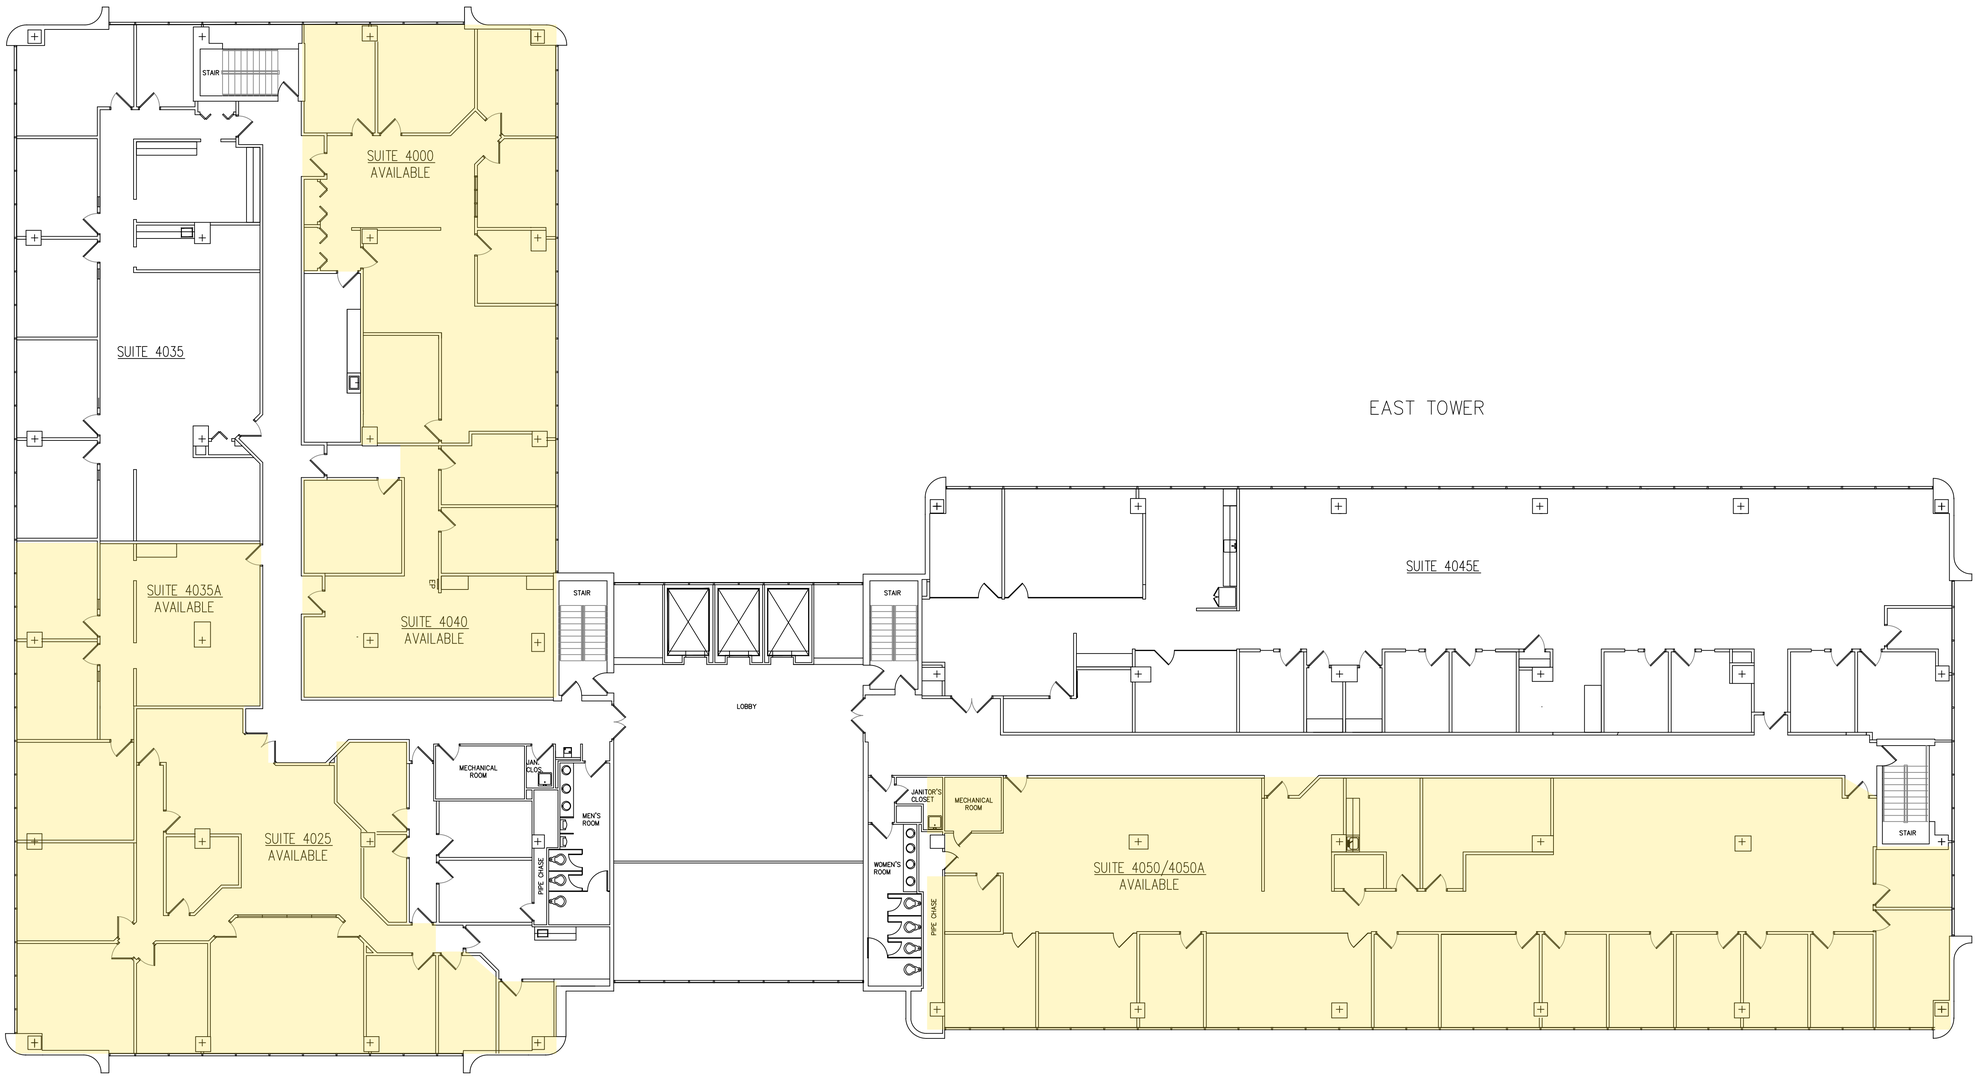

FLOOR PLAN

SCALE: 3/32" = 1'-0"

EXISTING CONDITIONSFOR:

FOURTH FLOOR


RTCC II, 1400 N. PROVIDENCE RD.
MEDIA, PA

RHJ ASSOCIATES, PC
ARCHITECTS · PLANNERS · DESIGNERS

PAOLI, PA 610.337.4555 | MOUNT LAUREL, NJ 856.252.0040 | PHILADELPHIA, PA 215.279.5845 | WILMINGTON, DE 302.482.2269 | YORK, PA 717.845.3644

www.rhjassoc.com

DATE 04.27.2026
PROJECT NO. 2026-0323

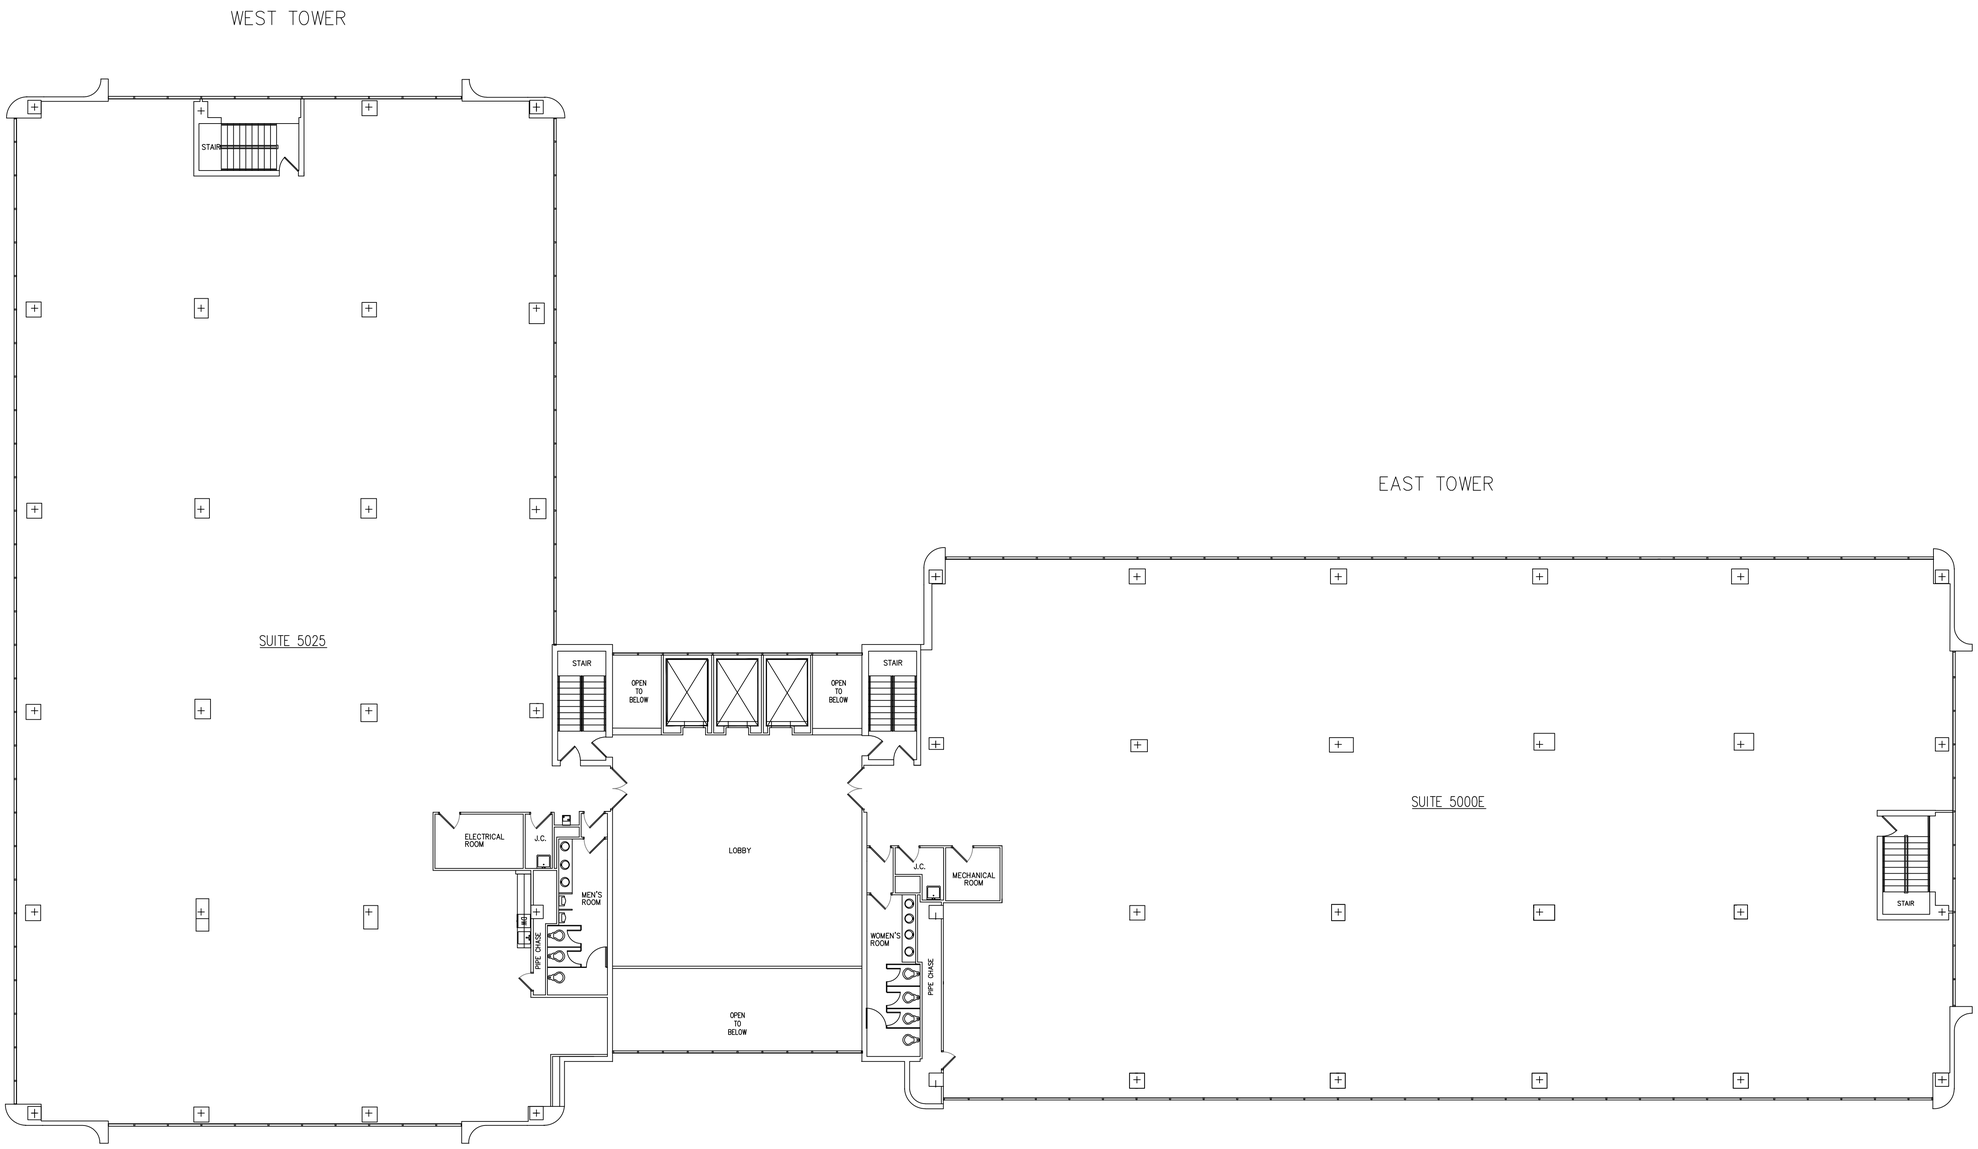

FLOOR PLAN
SCALE: 3/32" = 1'-0"

EXISTING CONDITIONS FOR:

FIFTH FLOOR

RTCC II, 1400 N. PROVIDENCE RD.
MEDIA, PA

RHJ ASSOCIATES, PC
ARCHITECTS · PLANNERS · DESIGNERS


PAOLI, PA 610.337.4555 | MOUNT LAUREL, NJ 856.252.0040 | PHILADELPHIA, PA 215.279.5845 | WILMINGTON, DE 302.482.2269 | YORK, PA 717.845.3644

www.rhjassoc.com

DATE 04.27.2026
PROJECT NO. 2026-0323

WEST TOWER

EAST TOWER

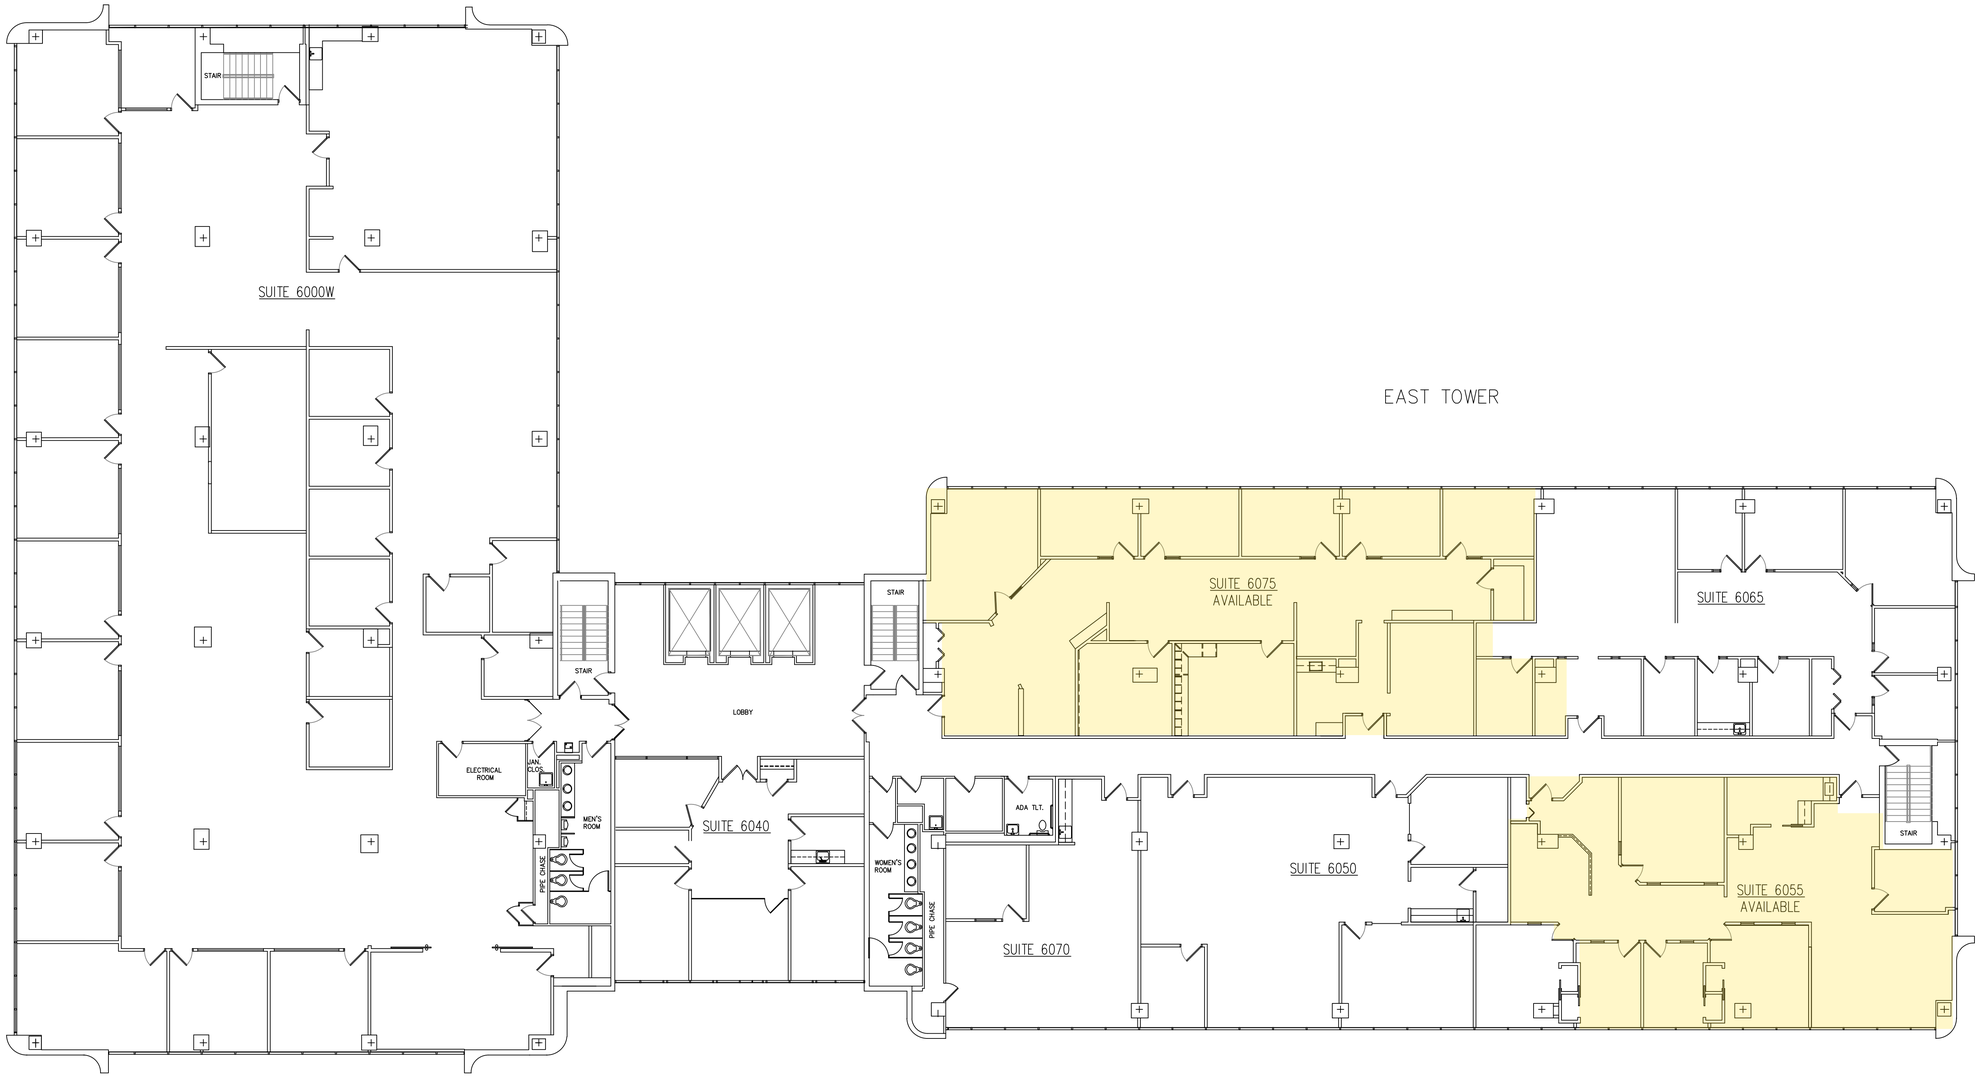

FLOOR PLAN
SCALE: 3/32" = 1'-0"

EXISTING CONDITIONS FOR:

SIXTH FLOOR

RTCC II, 1400 N. PROVIDENCE RD.
MEDIA, PA

RHJ ASSOCIATES, PC
ARCHITECTS · PLANNERS · DESIGNERS

PAOLI, PA 610.337.4555 | MOUNT LAUREL, NJ 856.252.0040 | PHILADELPHIA, PA 215.279.5845 | WILMINGTON, DE 302.482.2269 | YORK, PA 717.845.3644

www.rhjassoc.com

DATE 04.27.2026
PROJECT NO. 2026-0323